

Legend:	No.
Ready Lawn	9
Garden Area	
Stone Chip Area	
Exposed Aggregate Concrete	
House	
Timber Decking	
900x450mm Paving	
Foldable Clothesline	
Macrocarpa Raised Garden	
Timber Fencing/Gates	9
Solid Exterior Fence	
Timber Edging	
Letterbox	
E1 Pump	

Plant List:	No.
Michelia 'Lemon Fragrant'	1
Sophora Chathamica	3
Arthropodium Cirratum	16
Asplenium Bulbiferum	16
Libertia Peregrinans	73
Coprosma 'Pride'	45
Corokia 'Frosted Chocolate'	23
Hydrangea	9
Griselinia Littoralis	25
Coprosma 'Evening Glow'	7
Phormium Cookainum 'Emerald Green'	6
Pseudopanax Ferox	16
Veronica 'First Light'	54
Veronica 'Wiri Mist'	15

Design Options:

Fencing: lightweight concrete, with semi permeable batten's, on steel posts




Service Court Screen: Horizontal pool cladding 20% permeability (image shows 5% permeability)



If pruned constantly 6x magnolias planted herekeep the other 2 in pots

Fence to screen outdoor living from service court

Large service court area with foldable clothesline

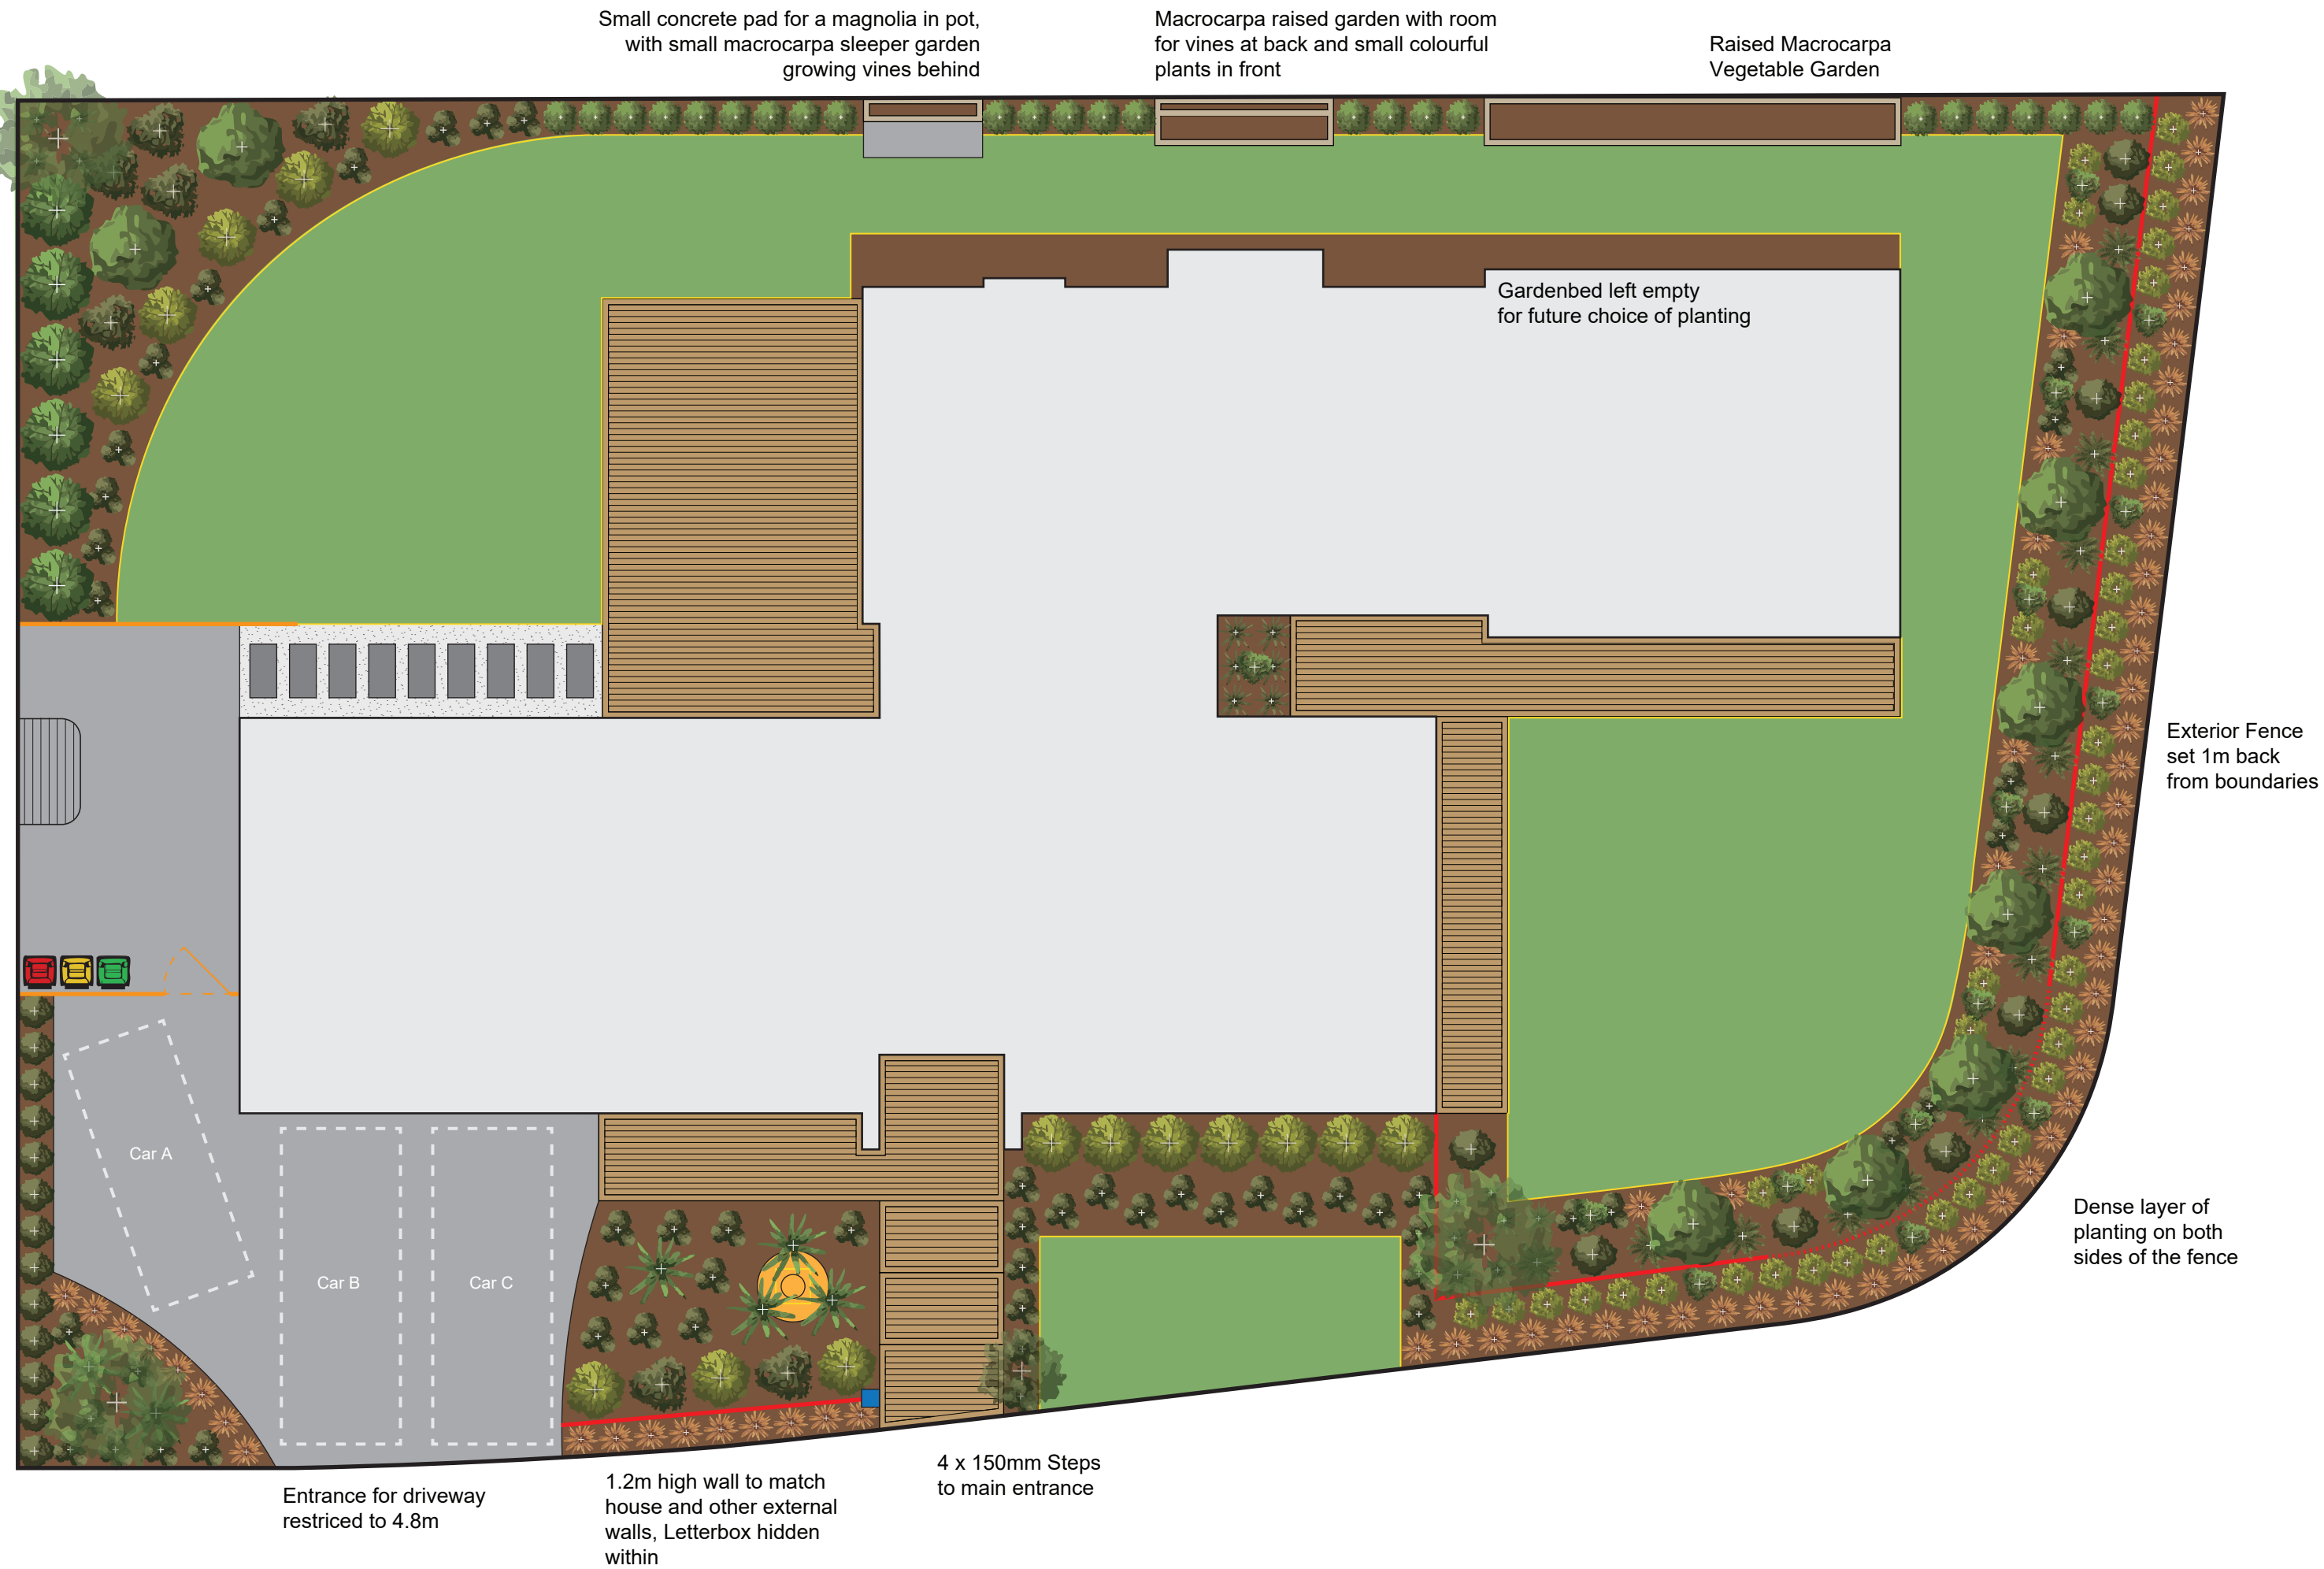

Exterior Fence set 1m back from boundaries

Dense layer of planting on both sides of the fence